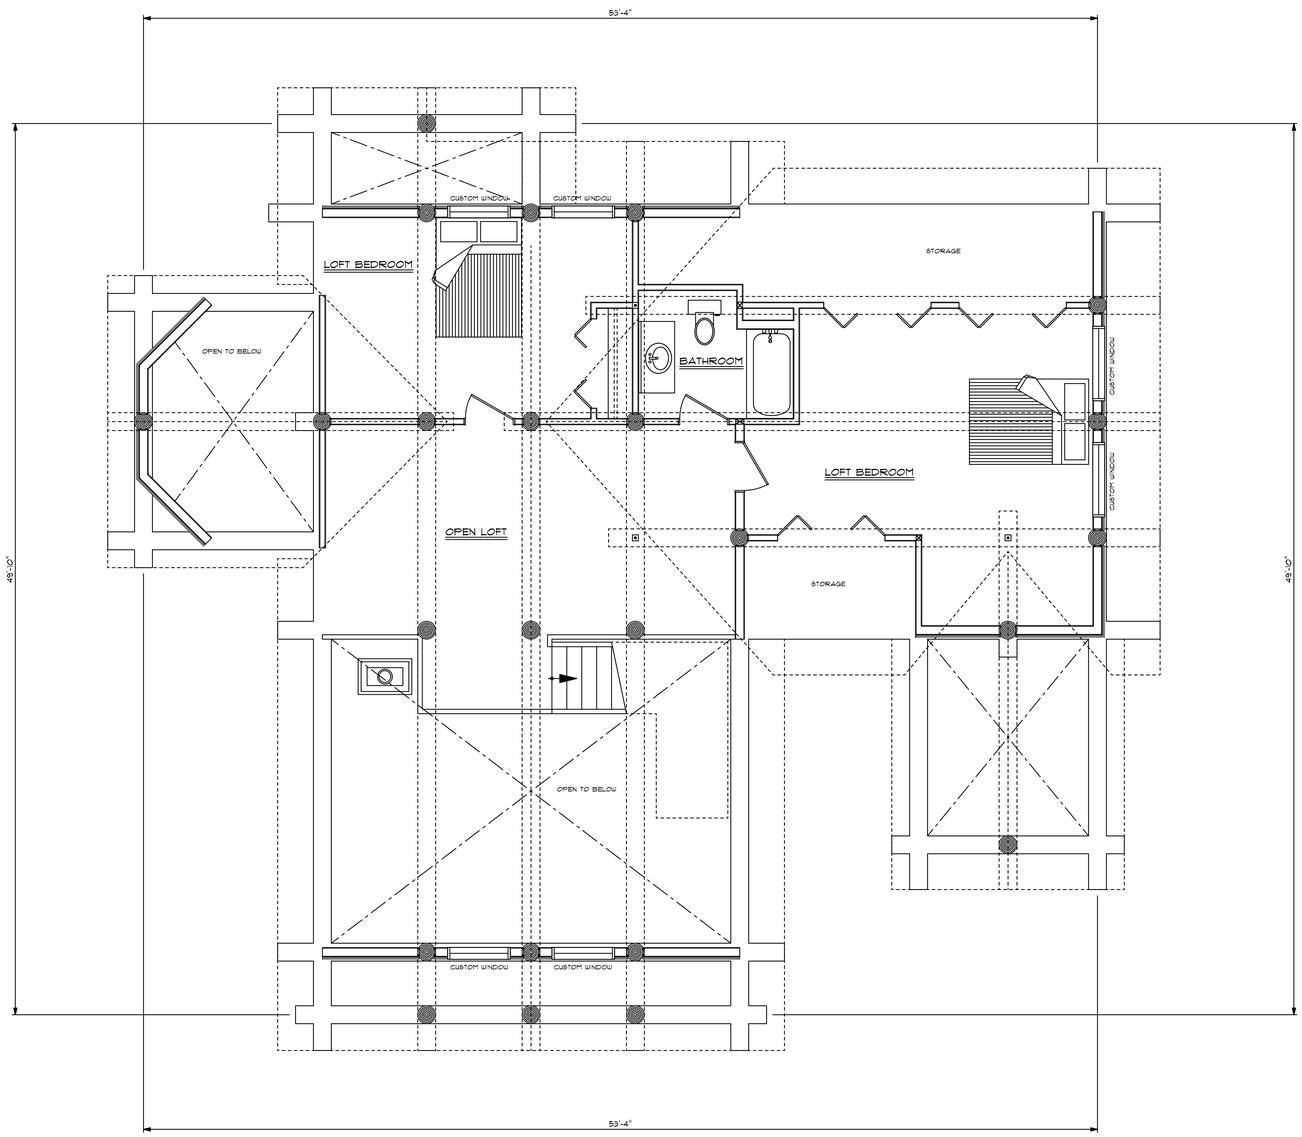

LOFT FLOOR PLAN

SCALE: 1/4" = 1'-0" 1110 SQ FT

Sheet #

A-3

Sheet Title:

Loft Floor Plan
'Show Home'

Date:

April 08

This drawing design, and concept, is the property of Broad Axe Design. Any copies or reproductions shall be done so with the written or authorized consent of Broad Axe Design only. Any part of this design is to be used for the intended project only. Written dimensions on the plan shall be considered accurate. Scaled dimensions are not to be used. Deviations in construction from written dimensions removes all liability from Broad Axe Design. Contractors are responsible for verifying all dimensioning and site conditions to ensure the design to construction accuracy. All changes to the plan are to be done or verified by Broad Axe Design.

Engineer's Seal

General Contractor:

Project:

Show Home
Plan

Client:

ARK
Log Crafters
(604) 557-6678

BROAD AXE DESIGN
'Sharpened Design Works'
250 - 668 - 7625

Designer Seal